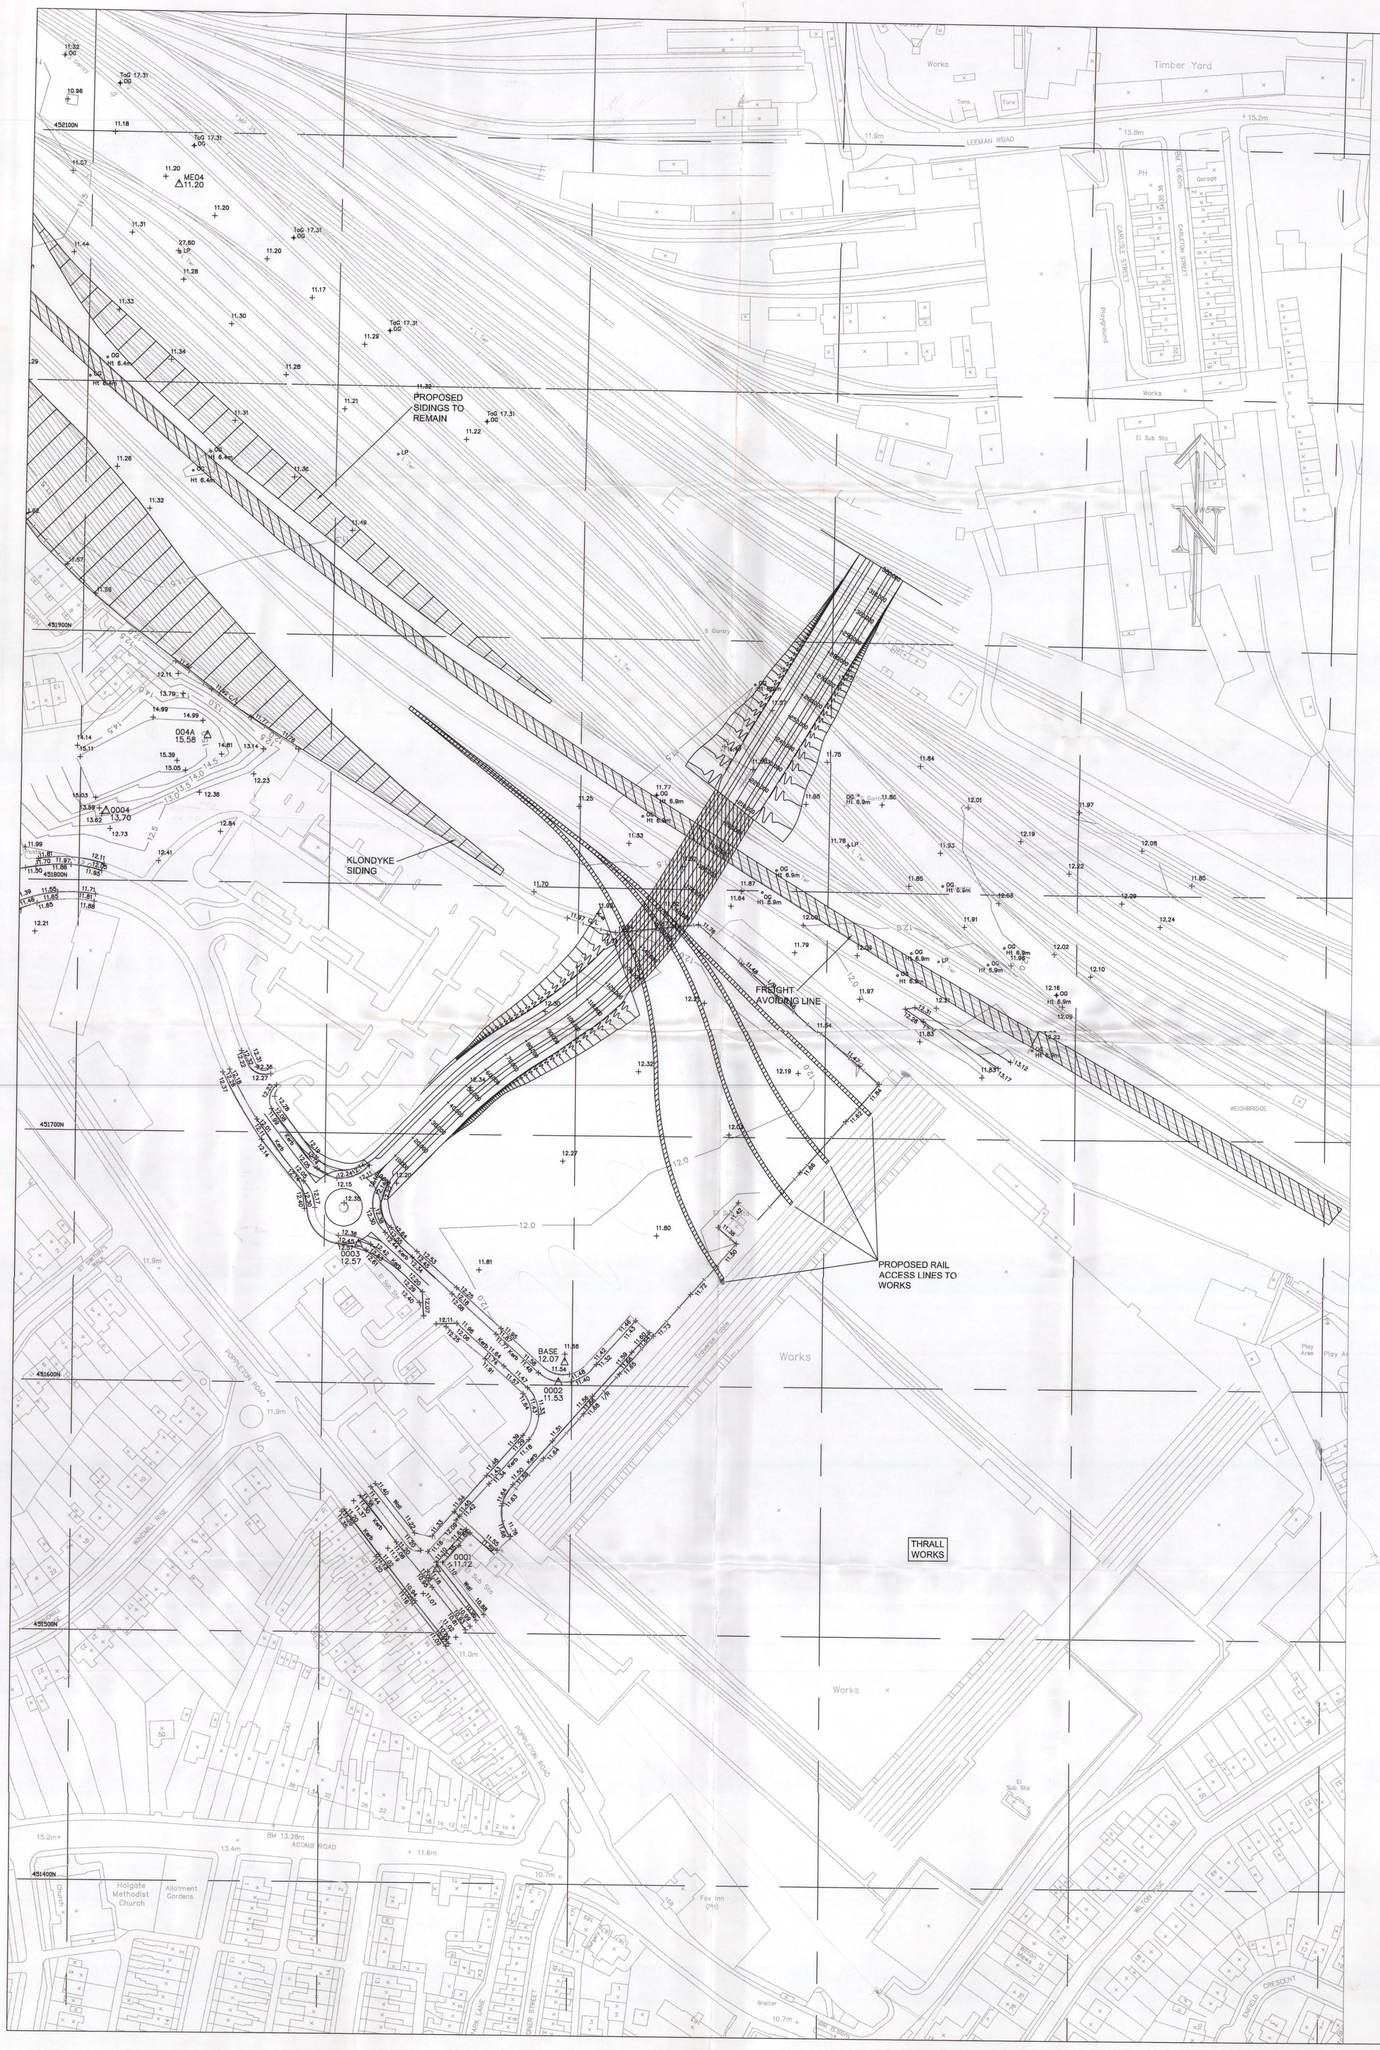

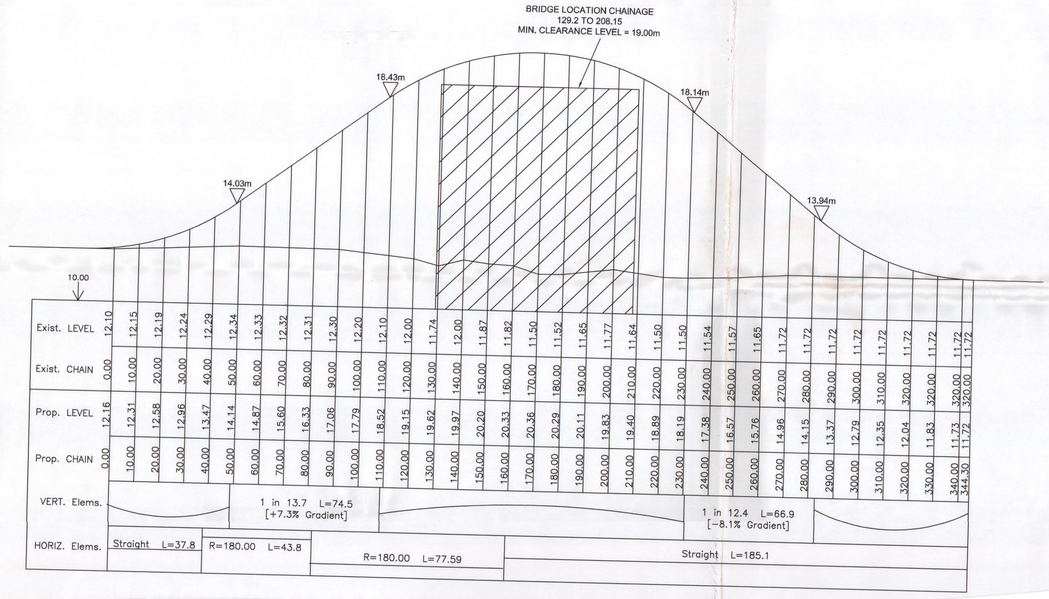

(AREA 2 OPTION 1)

HORIZ. 1:1000
VERT. 1:100

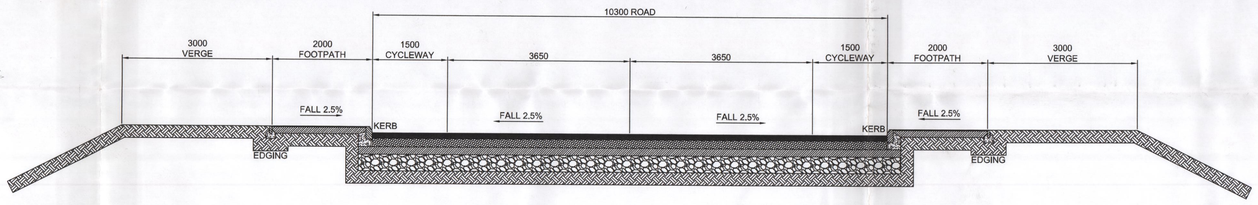

TYPICAL CROSS SECTION THRU' ROAD

SCALE 1:50

NOTES

1) DESIGN SPEED OF ROAD IS 30mph (60kph). ROAD TO BE DESIGNED TO DEPARTMENT OF TRANSPORT REQUIREMENTS IN THE DESIGN MANUAL FOR ROADS AND BRIDGES AND CITY OF YORK TECHNICAL DESIGN GUIDE.
2) BATTER SLOPES WHERE SHOWN ARE ASSUMED TO BE 1:2.
3) ALL CLEARANCES TO RAIL TRACKS ARE IN ACCORDANCE WITH HSE RAILWAY SAFETY PRINCIPLES AND GUIDANCE - PART 2, SECTIONS A, B AND C.
4) INTERNAL SITE HORIZONTAL AND VERTICAL ALIGNMENT INDICATIVE ONLY.

BRIDGE DETAILS

1) = LOCATION OF PROPOSED RAILWAY CROSSING.
2) LENGTH OF CROSSING = 78.95m
3) INTERNAL HEIGHT CLEARANCE FROM RAIL = 5.8m
4) ROAD DECK LEVEL = 1.6m
5) TOTAL CROSSING HEIGHT LEVEL = 19.0m
6) INTERNAL HORIZONTAL CLEARANCE TO ADJACENT STRUCTURE FROM RAIL = 5.0m.
7) TYPICAL ROAD CROSS-SECTION AT PROPOSED CROSSING TO BE AGREED.

THIS DRAWING IS FOR FEASIBILITY PURPOSES ONLY AND DOES NOT REFLECT THE FINAL PROPOSALS

Based upon the Ordnance Survey mapping with permission of the Controller of HMSO © Crown copyright. Unauthorised reproduction infringes Crown copyright and may lead to prosecution or civil proceedings. (Licence No. 100005220)

Rev | Date | Detail | Made | Chkd | App

CITY OF YORK COUNCIL

YORK CENTRAL
TRANSPORT MASTERPLAN

HOLGATE PARK
PRELIMINARY LAYOUT
AREA 2 OPTION 1

Eng.	TMC	Made	TMC
C'k'd	AMB	App.	AT
Scale	1:1000 @ A0	Date	OCT 04

FABER MAUNSELL
Lynnfield House, Church Street, Altrincham
T +44(0)0161 927 8200
F +44(0)0161 927 8499
www.fabermaunsell.com

No. 37670/P/104 Rev 0

AN AECOM COMPANY

Drawing file location : P:\JOBS\37670\FINAL_York Central_ALT\CAD