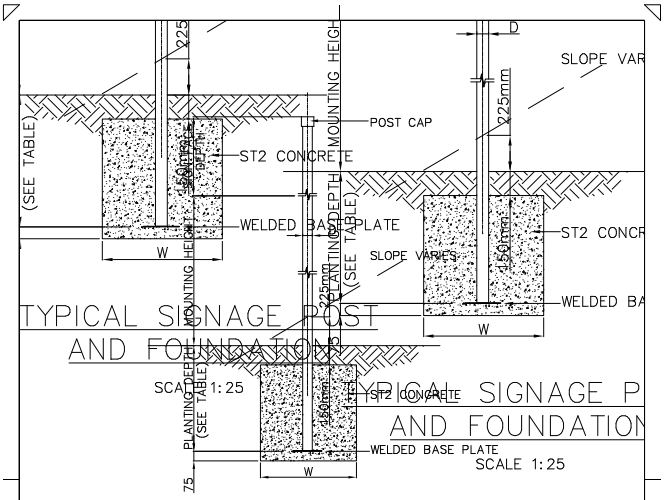

TYPICAL SIGNAGE POST AND FOUNDATION

SCALE 1:25

POST DIAMETER 'D'	POST DEPTH BELOW GROUND LEVEL		MINIMUM CONCRETE SURROUND DIAMETER 'W'
	ON LEVEL GROUND	ON 1 IN 2 SLOPE	
75	750	1000	750
114	1050	1300	1100

DRAFT

CITY OF YORK COUNCIL
9,St.Leonards Place,York,YO1 2ET
Telephone: 01904 613161

DRAWING TITLE: SIGNAGE POST AND FOUNDATION
Revision:
Scale: 1:25
Drawn by:
Date:
ORIGINATING GROUP: ENGINEERS
PROJECT TITLE: CYC STANDARD DETAILS
DRAWING No.: STD 6.1